FRONT ELEVATION

SIDE ELEVATION

REAR ELEVATION

SIDE ELEVATION

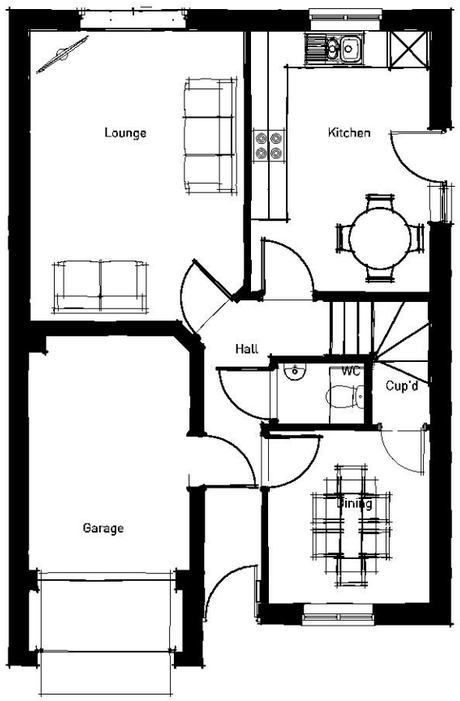

GROUND FLOOR

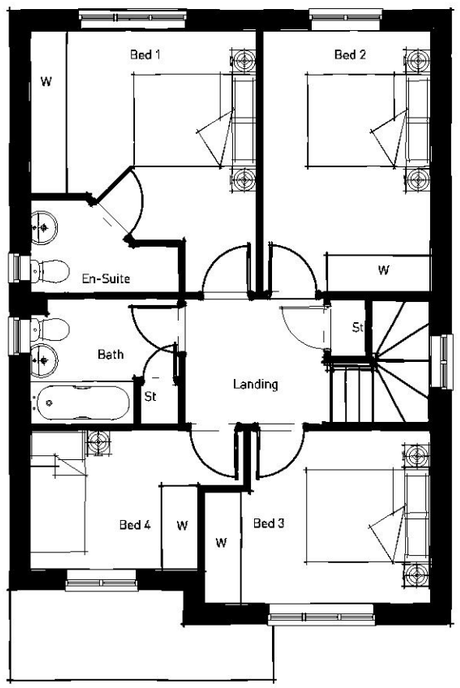

FIRST FLOOR

0 5 10 m

PLANNING | DESIGN | ENVIRONMENT | ECONOMICS

MILTON ROAD, WAKEFIELD - HOUSETYPES - 1178 - OP

Pegasus Design

| www.pegasuspg.co.uk | DRAWN BY: CB | APPROVED BY: CAH | DATE: SEP 17 | SCALE 1:100 @ A3 | DRWG: YOR.2801.028 REV: - | CLIENT KEEPMOAT HOMES |

Copyright Pegasus Planning Group Ltd. Crown copyright. All rights reserved. Ordnance Survey Copyright Licence number 100042093. Promap Licence number 100020449. Emapsite Licence number 0100031673. Standard OS licence agreement for such use. (01/09/08/1717) Pegasus accepts no liability for any use of this document other than for its original purpose, or by the original client, or following Pegasus' express agreement to such use. © Pegasus Planning Group Ltd. www.pegasuspg.co.uk