Copyright Pegasus Planning Group Ltd. Crown copyright. All rights reserved. Ordnance Survey Copyright Licence number 100042093. Promap. Licence number 100020449. EmapSite Licence number 3100251 www.pegasuspg.co.uk / Pegasus accepts no liability for any use of this document other than for the original purpose, or by the original client, or following Pegasus express agreement to such use. 10/08/2017

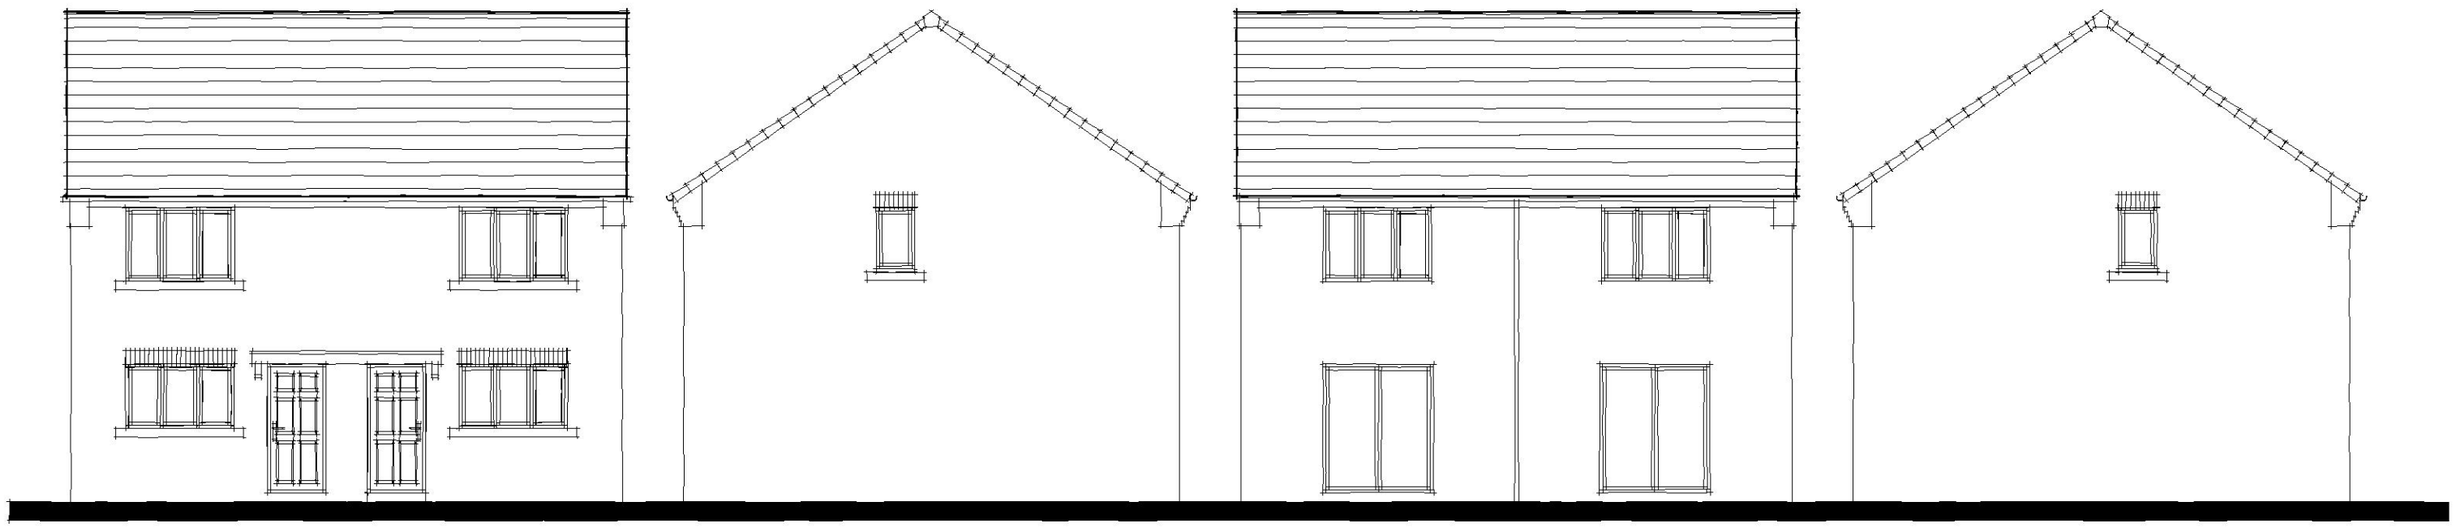

FRONT ELEVATION

SIDE ELEVATION

REAR ELEVATION

SIDE ELEVATION

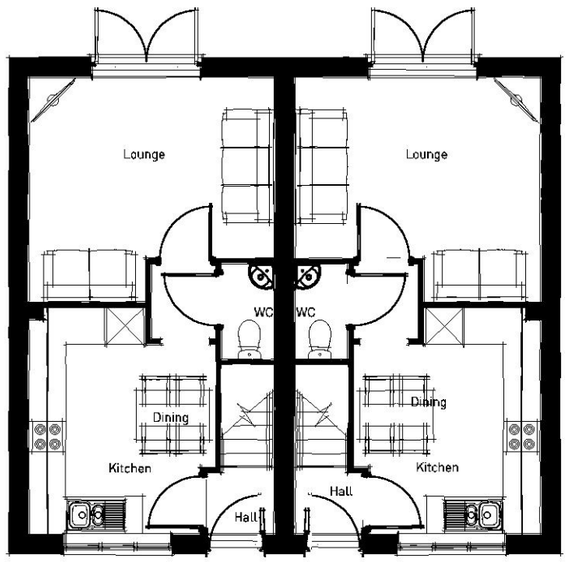

GROUND FLOOR

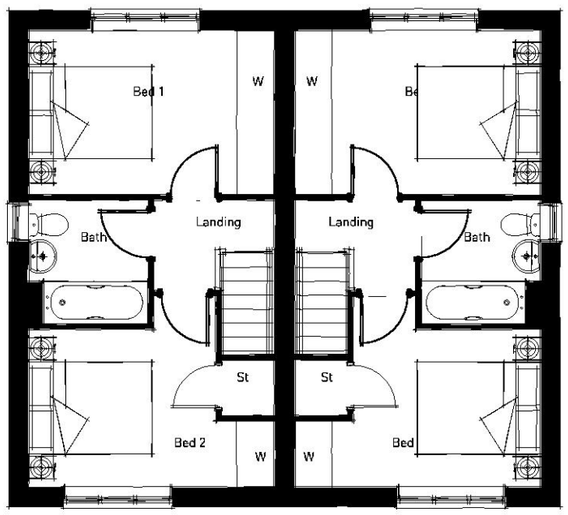

FIRST FLOOR

0 5 10 m

PLANNING | DESIGN | ENVIRONMENT | ECONOMICS

MILTON ROAD, WAKEFIELD - HOUSETYPES - 651 - SEMI

| www.pegasuspg.co.uk | DRAWN BY: CB | APPROVED BY: CAH | DATE: SEP 17 | SCALE 1:100 @ A3 | DRWG: YOR.2801.020 REV: - | CLIENT KEEPMOAT HOMES |

Pegasus Design