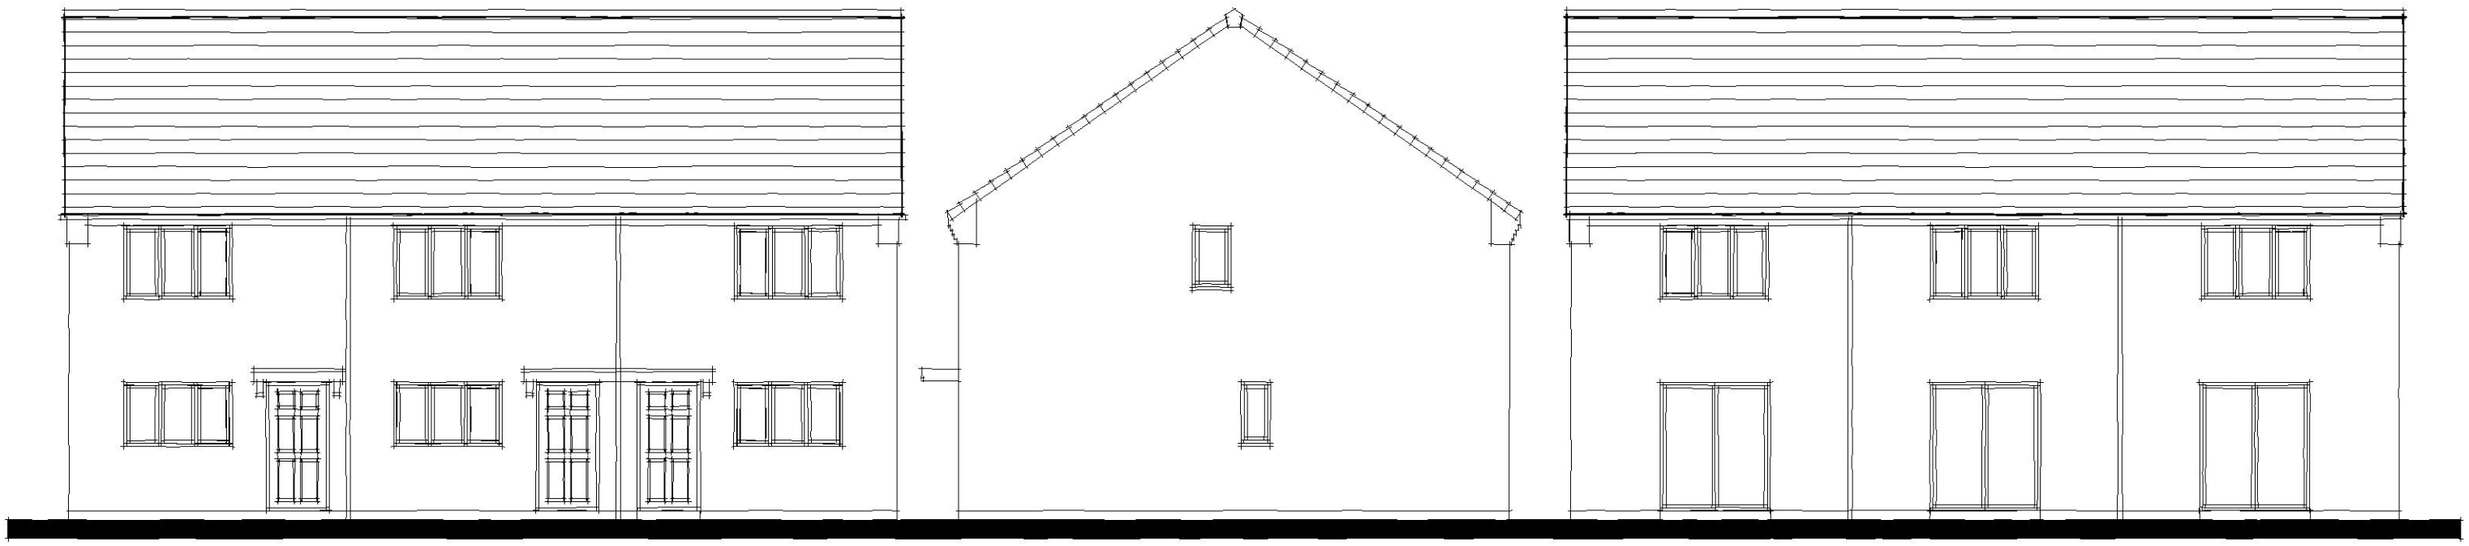

FRONT ELEVATION

SIDE ELEVATION

REAR ELEVATION

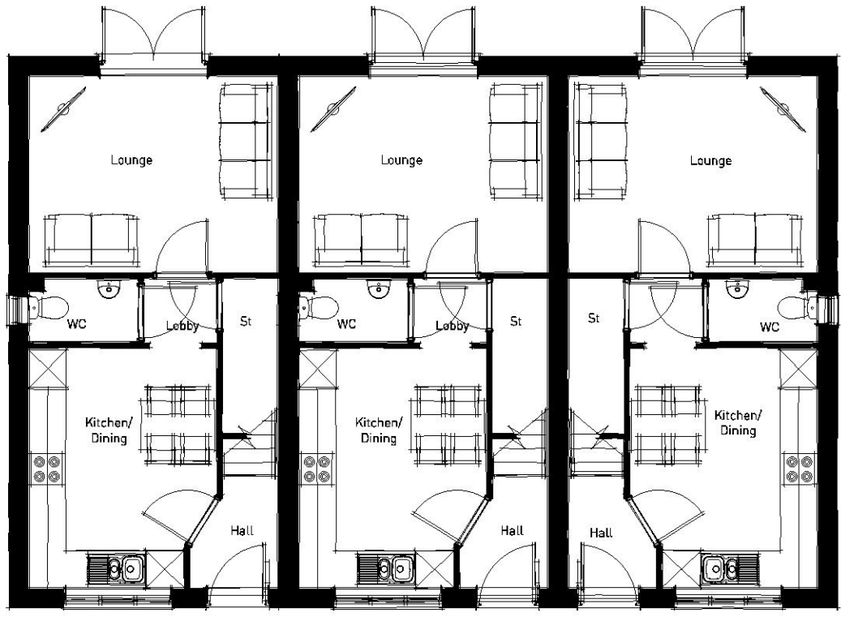

GROUND FLOOR

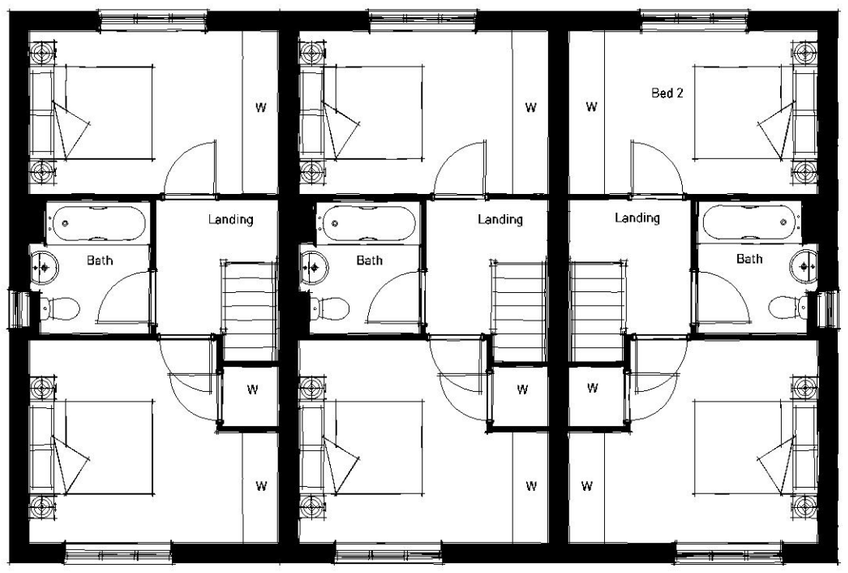

FIRST FLOOR

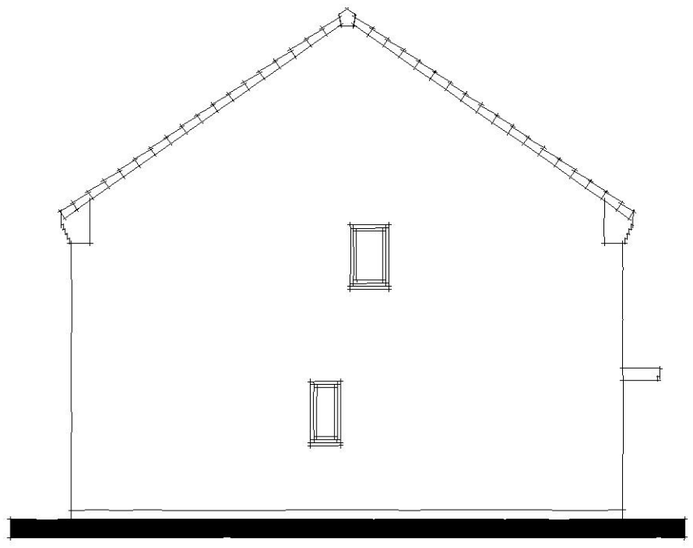

SIDE ELEVATION

0 5 10 m

PLANNING | DESIGN | ENVIRONMENT | ECONOMICS

MILTON ROAD, WAKEFIELD - HOUSETYPES - 740 - 3 BLOCK

| www.pegasuspg.co.uk | DRAWN BY: CB | APPROVED BY: CAH | DATE: SEP17 | SCALE 1:100 @ A3 | DRWG: YOR.2801.032 REV: - | CLIENT KEEPMOAT HOMES |

Pegasus Design

Copyright Pegasus Planning Group Ltd. Crown copyright. All rights reserved. Ordnance Survey Copyright Licence number 100042093. Promap. Licence number 100020449. EmapSite Licence number 100031673. Standard OS url: http://www.pegasuspg.co.uk